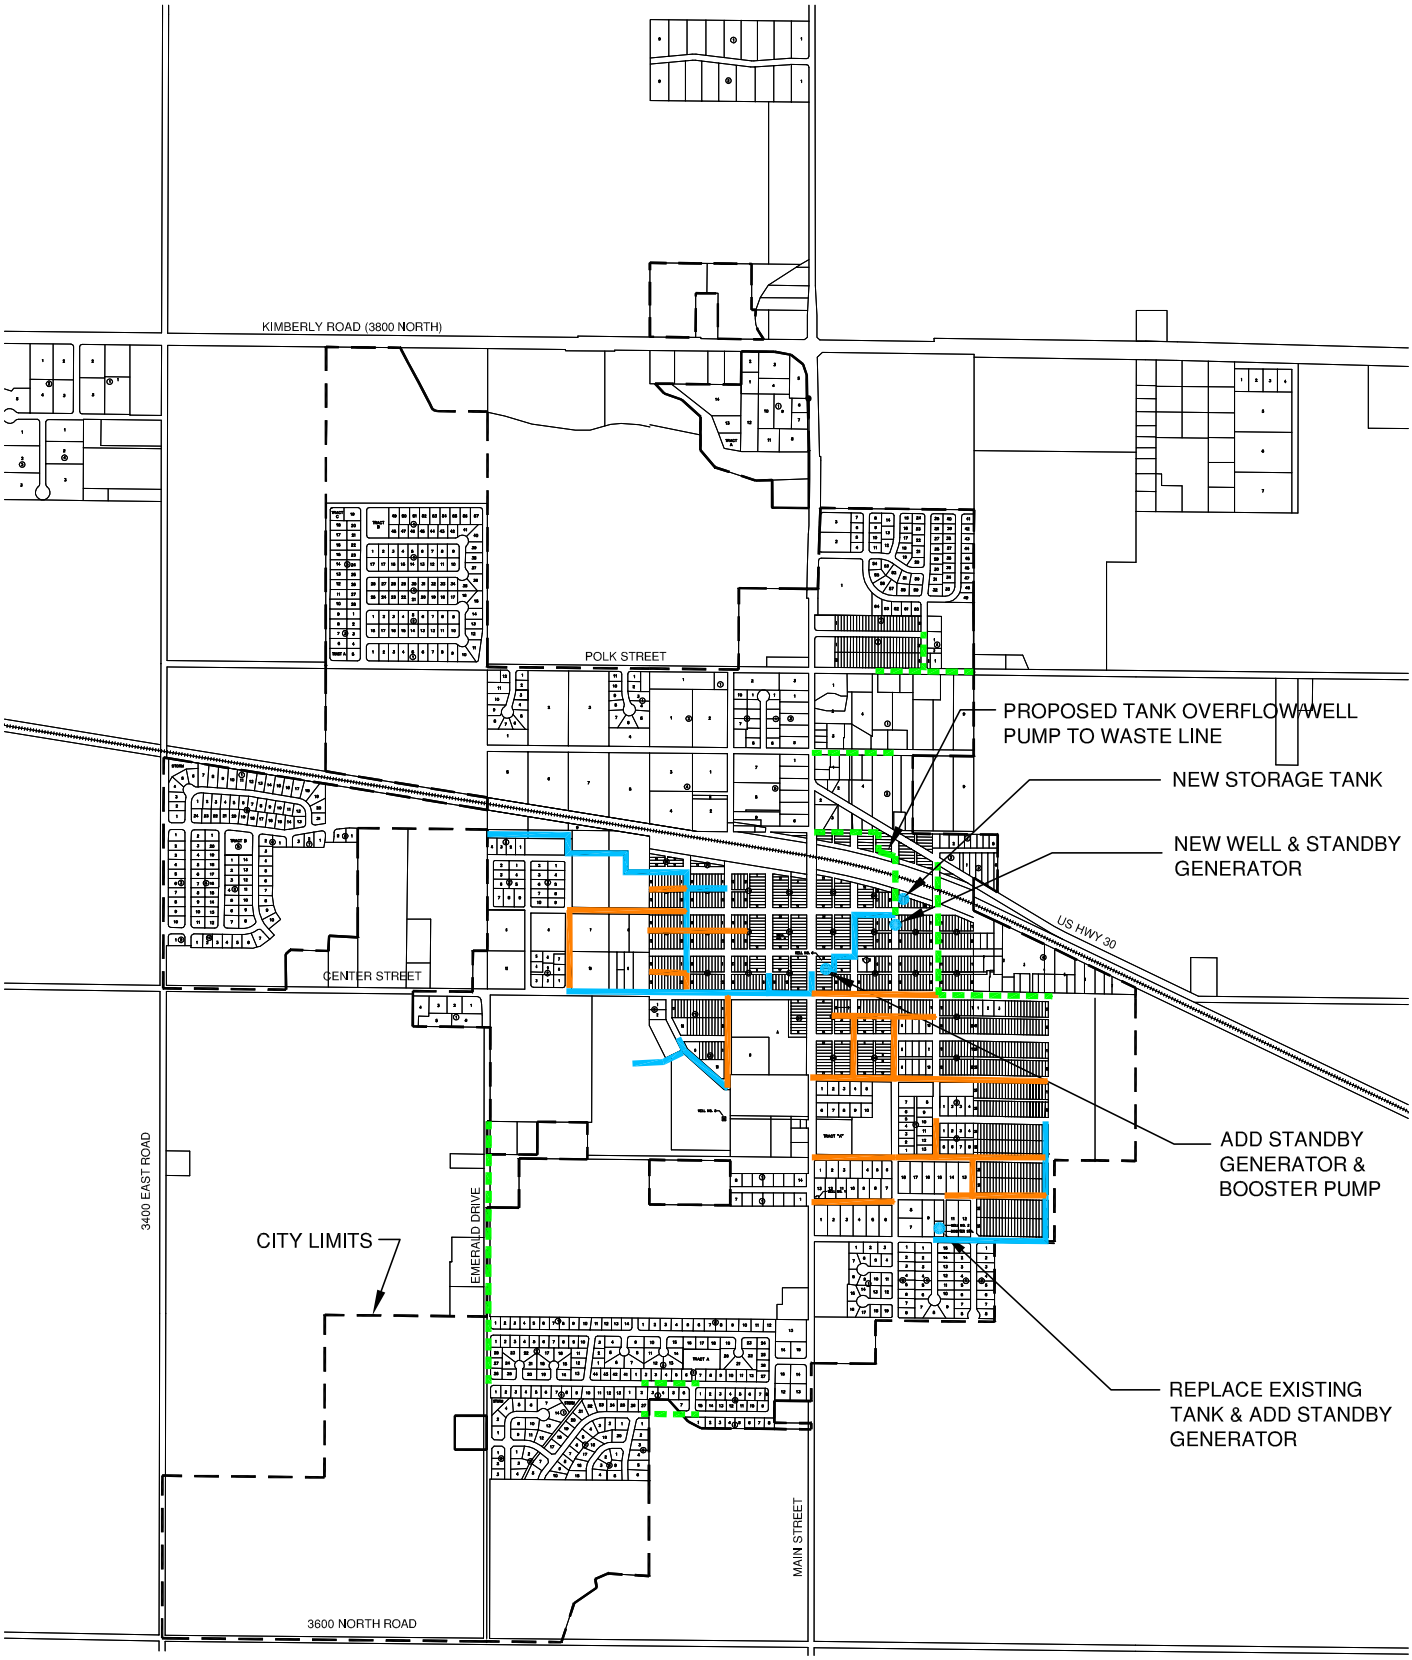

DISTRIBUTION IMPROVEMENTS ORIGINAL DESIGN

DISTRIBUTION IMPROVEMENTS ADDITIONAL MAINS COMPLETED

DISTRIBUTION IMPROVEMENTS POTENTIAL ADDITIONAL MAINS

800 400 0 800

SCALE IN FEET

N

CITY OF KIMBERLY
WATER DISTRIBUTION SYSTEM IMPROVEMENTS
NOVEMBER 2010 UPDATE

J-U-B